Building 215
Control Room.

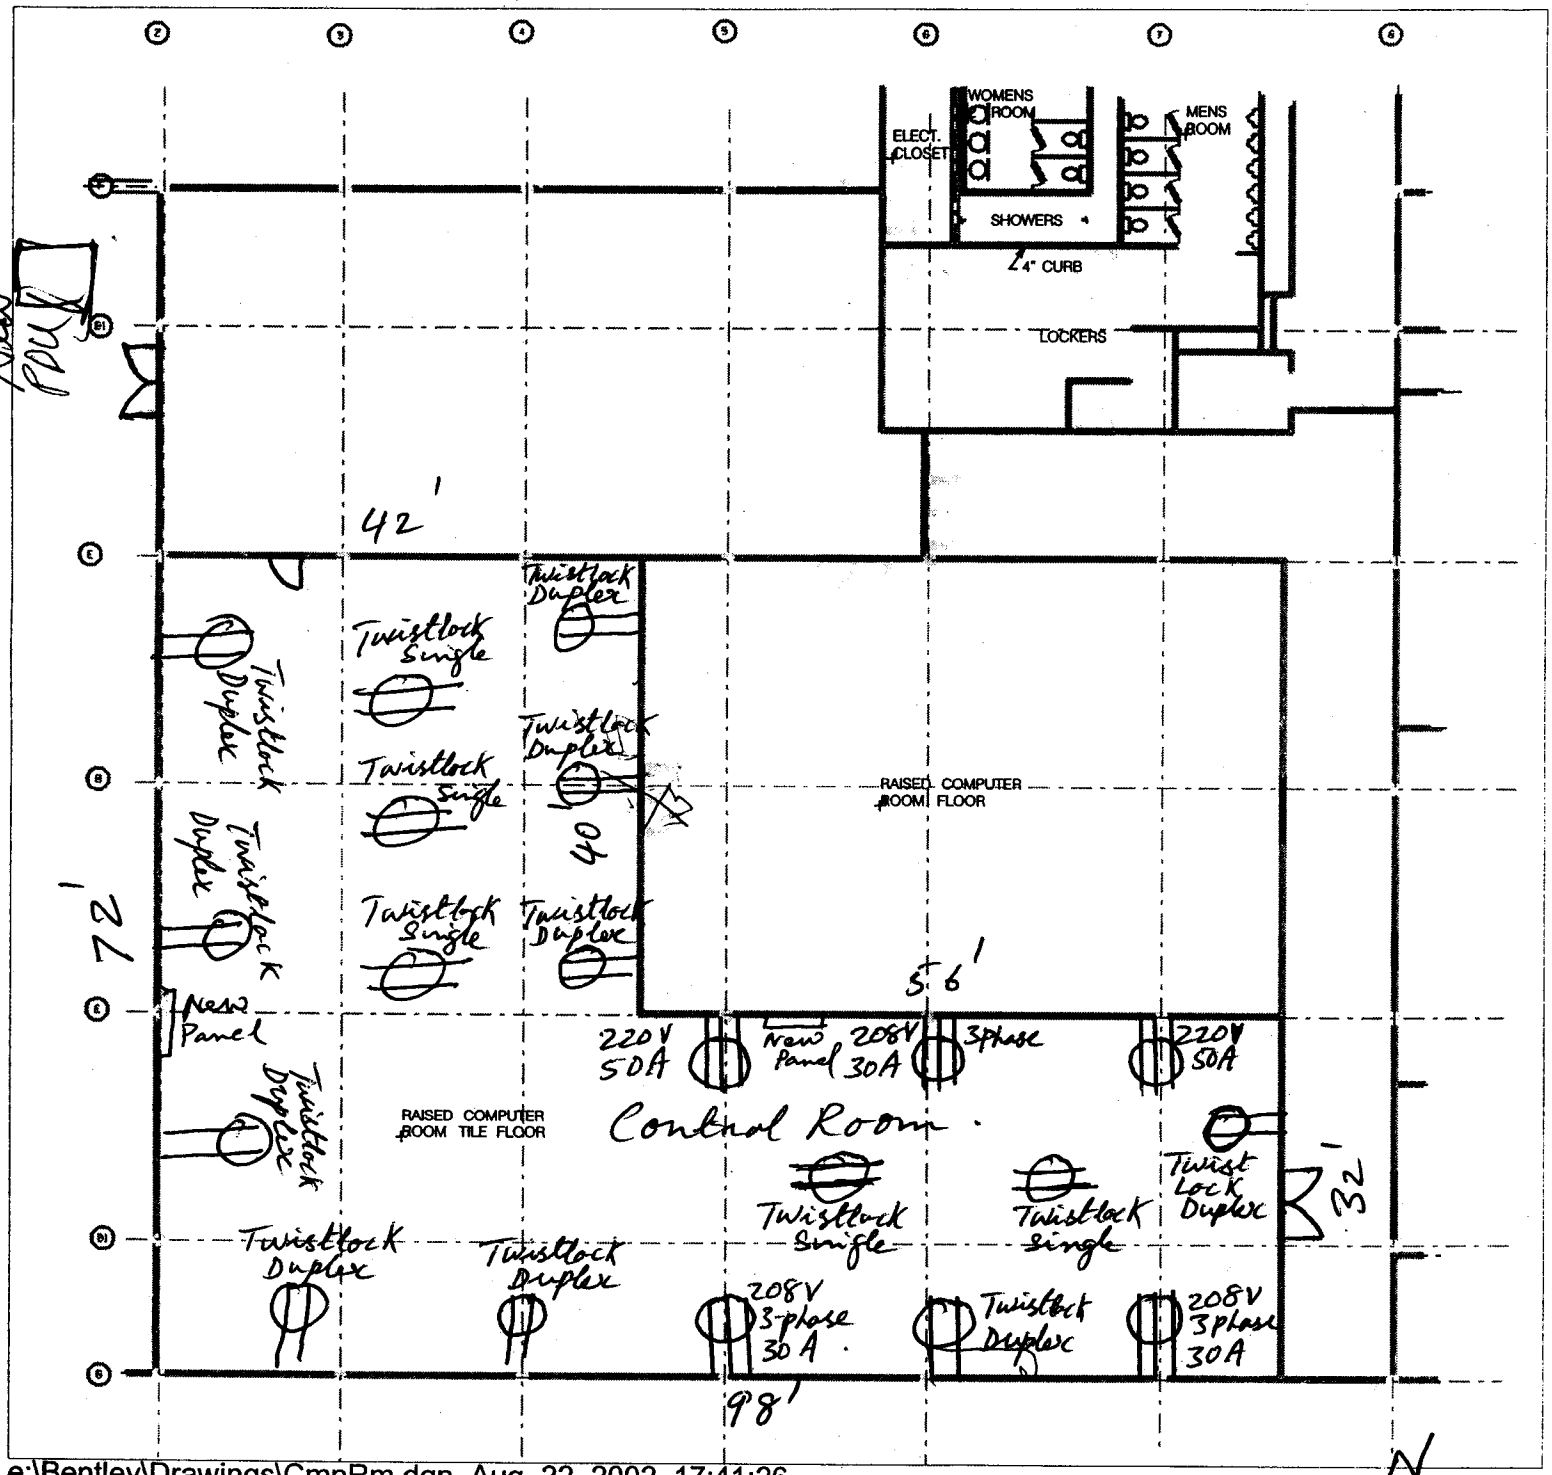

e:\Bentley\Drawings\CmpRm.dgn Aug. 22, 2002 17:41:26

New Outlets.